


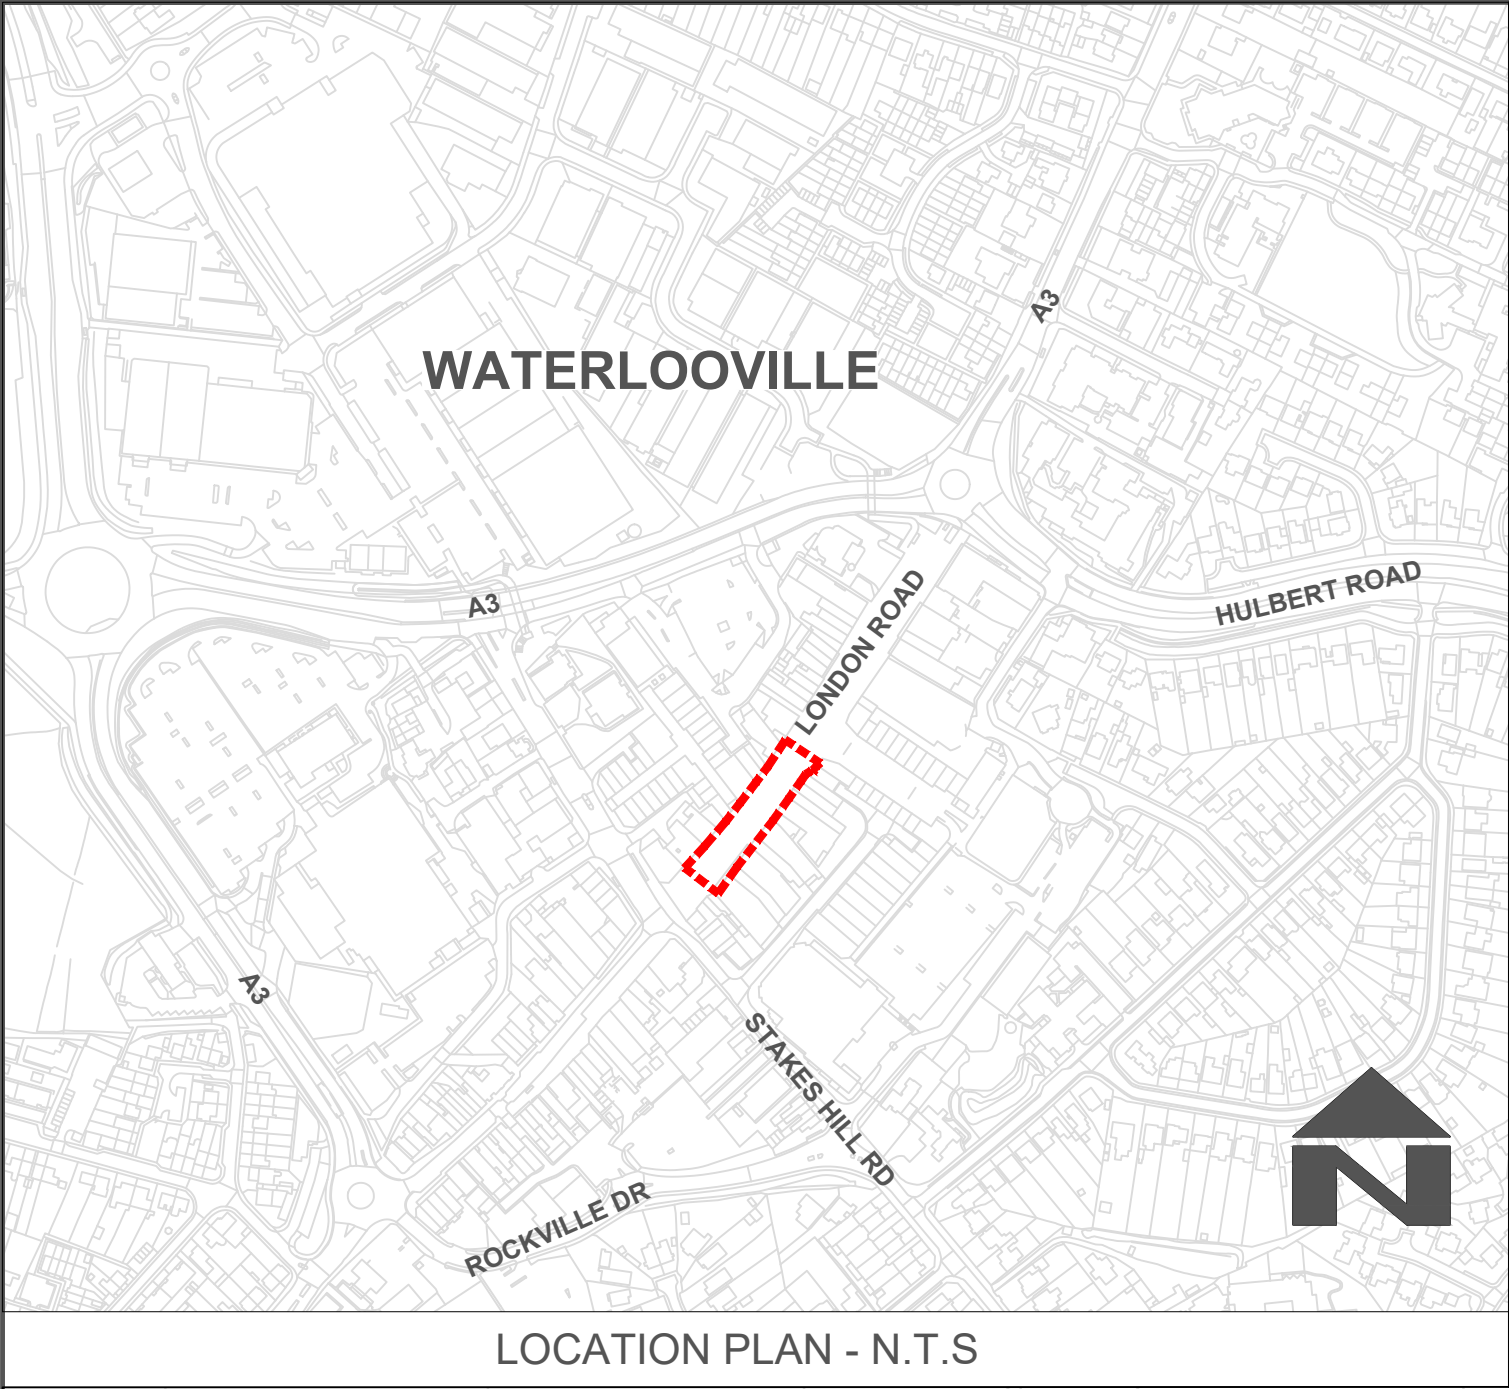

KEY

- CONSERVATION KERB FLUSH
- CONSERVATION KERB 110MM UP STAND
- CONCRETE EDGING TYPE EF
- FOOTWAY TYPE 6A
- FOOTWAY TYPE 6B
- BLOCK PAVING DRAINAGE CHANNEL. SEE NOTE NO. 6.
- BLOCK PAVING SOLDIER COURSE BANDING SEE NOTE NO.7
- RECESSED MANHOLE COVER.
- NON RECESSED MANHOLE COVER
- PROPOSED LOCATION OF ELECTRICAL BOLLARD
- EXISTING STREET LIGHTING
- PROPOSED LOCATION OF STREET LIGHTING
- PLANTED AREAS. REFER TO PLANTING PLANS FOR DETAILS DRAWING SERIES 30000
- PROPOSED TREE. REFER TO PLANTING PLANS FOR DETAILS DRAWING SERIES 30000
- TREE IN HARD SURFACING REFER TO PLANTING PLAN FOR DETAILS DRAWING 30001
- BESPOKE CORTEN TREE ISLE.
- PROPOSED NOTICE BOARD.
- PROPOSED CYCLE STANDS.
- CHANNEL GULLY SEE NOTE 11.
- LITTER BIN
- CORTEN BENCH

- NOTES**
- DO NOT SCALE FROM THIS DRAWING
 - ALL DIMENSIONS IN METRES UNLESS SPECIFIED
 - SEE DRAWING NO. 11001.1 AND 11001.2 FOR DETAILS OF KERB TYPES AND UPSTANDS.
 - FOOTWAY TYPE 6A (STRENGTHENED) TO UTILISE MARSHALLS MODAL X PAVING - 200mm x 100mm UNITS LAID IN A STRETCHER BOND PATTERN.
 - FOOTWAY TYPE 6B (STRENGTHENED) TO UTILISE MARSHALLS ATLAS PAVING - 400mm X 200mm, LAID IN A STRETCHER BOND PATTERN.
 - SEE DRAWING SERIES 11002.1 AND 11002.2 FOR DETAILS.
 - BLOCK PAVING DRAINAGE CHANNEL. REFER TO TO TYPICAL CROSS SECTIONS SEE DRAWING NO 00003.1.
 - BLOCK PAVING BANDING TO SHOP FRONTAGE. MARSHALLS MODAL X PAVING SILVER GREY GRANITE - SOLDIER BANDING. REFER TO DRAWINGS 11002.1 AND 11002.2.
 - FOR TYPICAL STREET FURNITURE SECTIONS SEE DRAWING SERIES 00003.1.
 - FOR LANDSCAPING DETAILS SEE DRAWINGS 30000.1,30000.2,30000.3 AND 30000.4.
 - FOR SITE CLEARANCE DETAILS SEE DRAWING 02000.
 - FOR GULLY DETAILS REFER TO DRAWING 05011.
 - FOR MANHOLE COVER DETAILS AND SPECIFICATION REFER TO DRAWING 00005.
 - REFER TO NON STANDARD DETAILS SERIES 00003 FOR CONSTRUCTION DETAILS.
 - FOR STREET FURNITURE DETAILS REFER TO SERIES 30004.

SAFETY, HEALTH AND ENVIRONMENT INFORMATION

Hazards and risks normally associated with the works detailed on this drawing are not specifically noted.

SPECIAL CONSIDERATIONS AND POTENTIAL RISK/HAZARDS SHOWN THUS

FURTHER INFORMATION CONTAINED IN RISK REGISTER WITHIN CONTRACT

Havant BOROUGH COUNCIL

Public Service Plaza
Civic Centre Road
Havant, Hampshire PO9 2AX
Telephone: 023 9244 6019
Email: celt@havant.gov.uk
Internet: www.havant.gov.uk

CELT Civil Engineering & Landscape Team

CLIENT

Havant BOROUGH COUNCIL

SCHEME

WATERLOOVILLE
PUBLIC REALM IMPROVEMENTS

DRAWING TITLE

SITE PLAN
(GENERAL ARRANGEMENT)

SCALE @ A1 1:250	DESIGNED/DRAWN HM	CHECKED DMW	APPROVED SW
ORIGINAL SIZE A1	DATE 19/06/2025	DATE 03/07/25	DATE 04/07/25

DRAWING NUMBER

CLIENT NUMBER	ORIGINATOR	PROJECT NR	TYPE	ID.SERIES	SERIES TOTAL
HBC	2023_12	DD	00001		1 OF 1
					REV B